Work of providing and laying of l00mm DI pipeline from RRM rod to Nestled Haven Develope
main road, Sampangiramnagar coming under SUD S/stn of AEE SW-1 sub division.

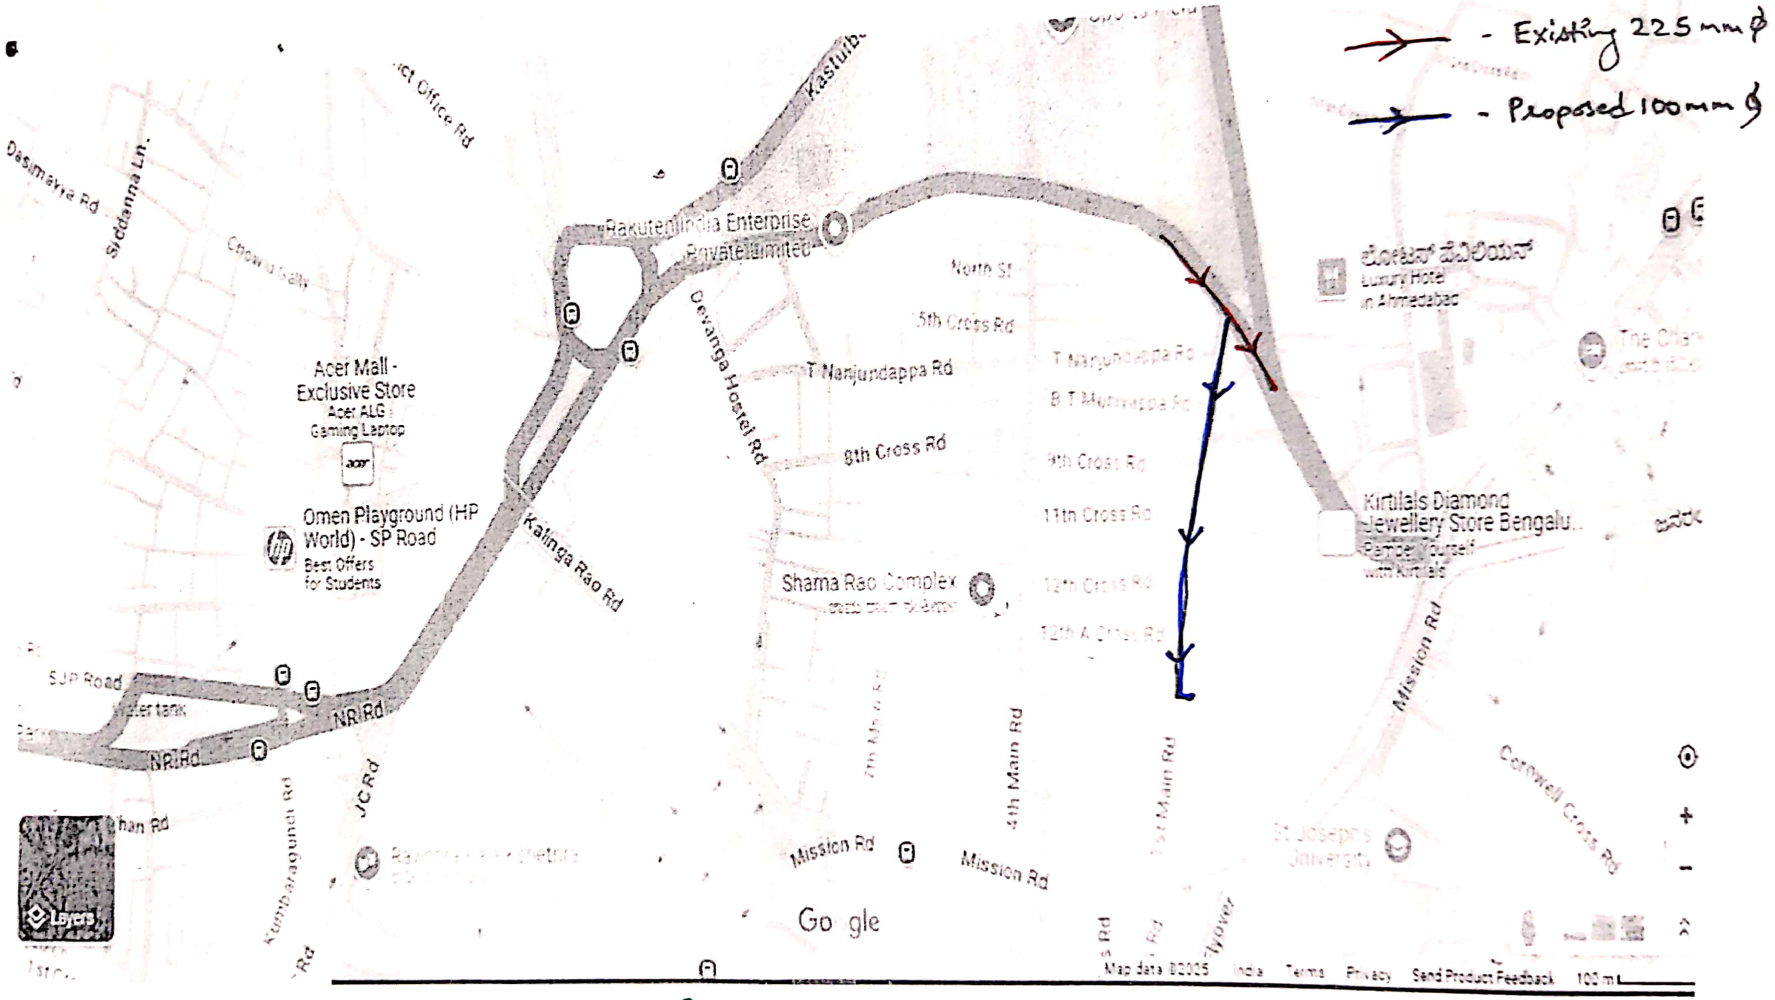


AE-SUD

AEE SW1

Scanned with OKEN Scanner